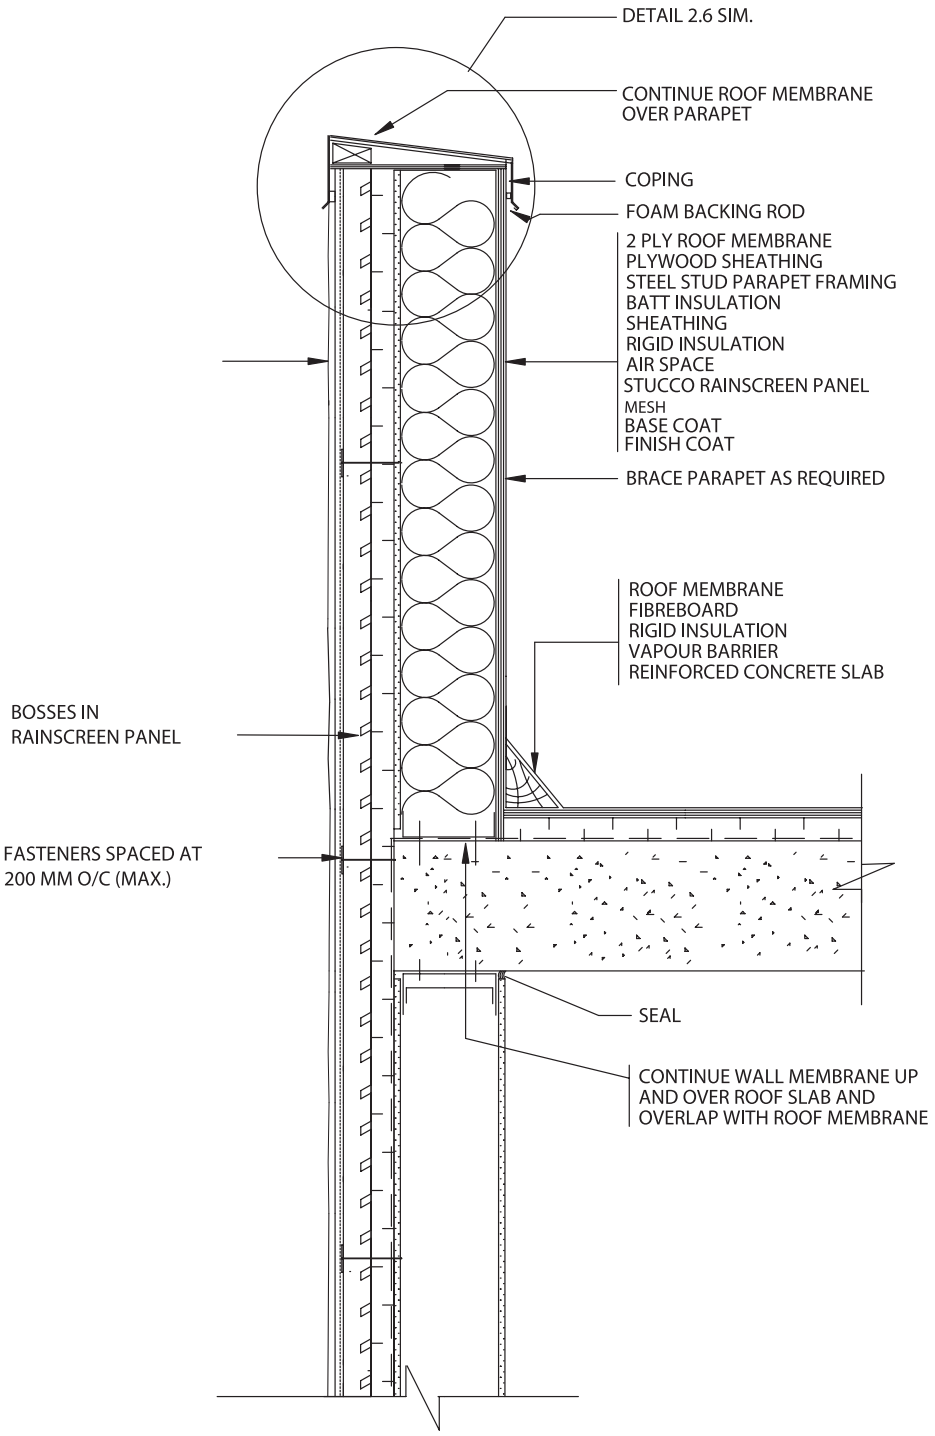

DETAIL 2.8 STUCCO/ STEEL STUD DETAIL AT HIGH PARAPET